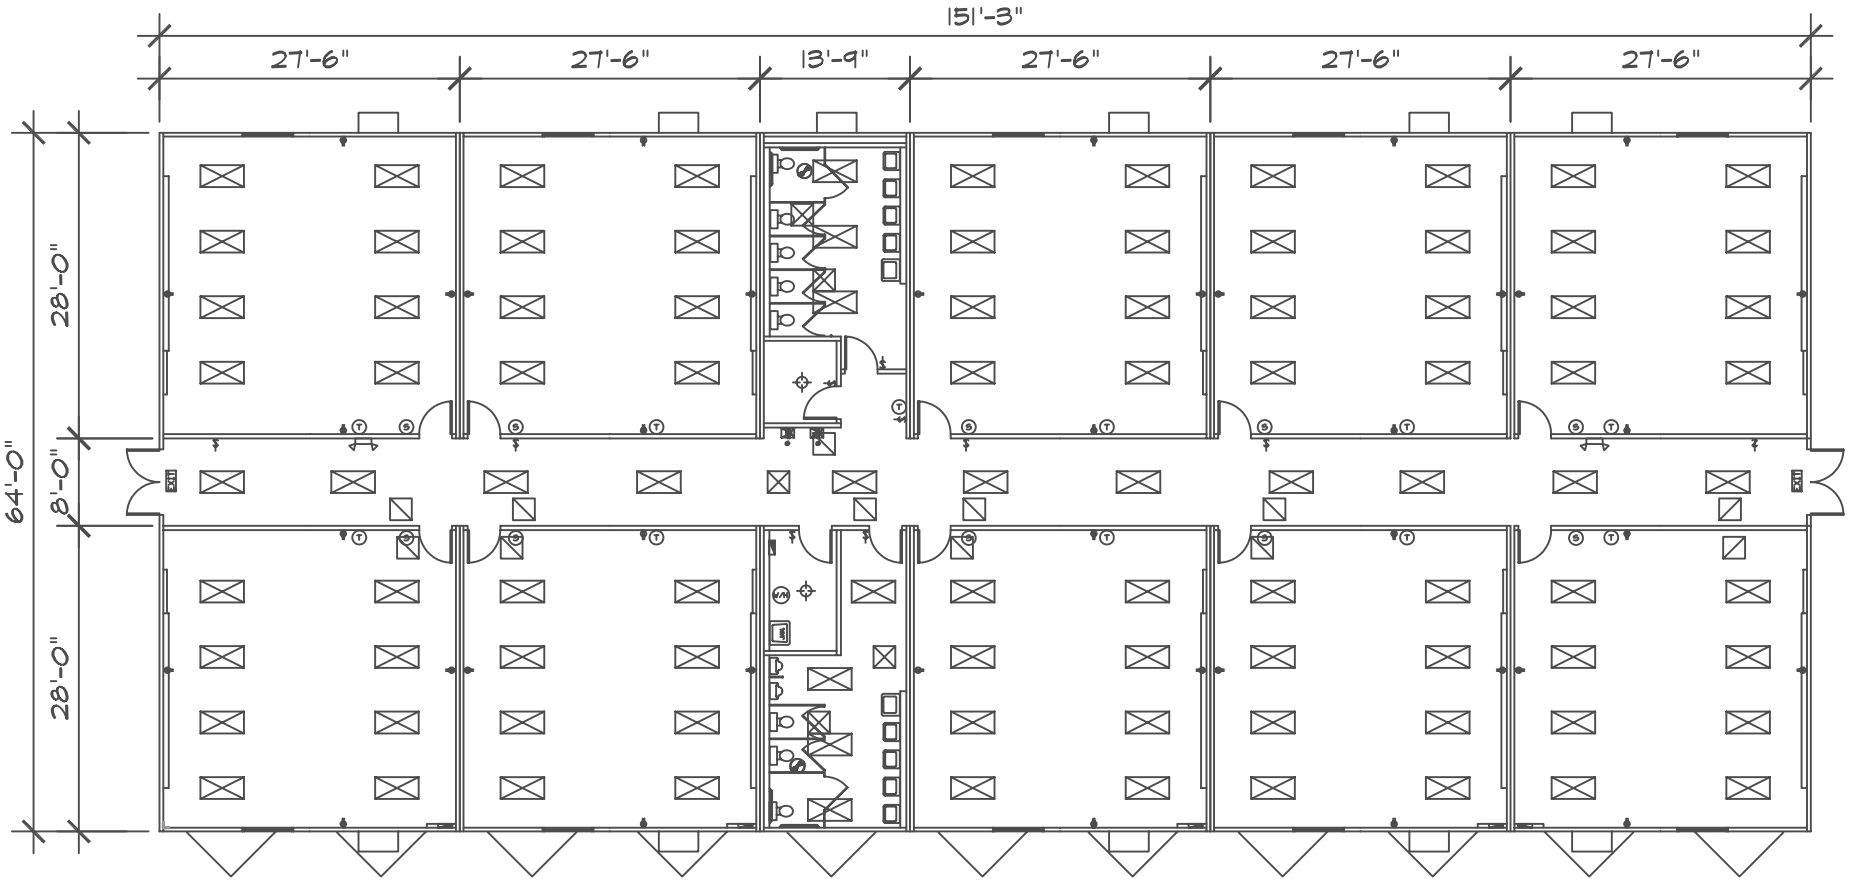

FLOOR PLAN

2X4 CEILING MT. FLUORESENT LIGHT

CEILING MT. INCANDESCENT DRUM LIGHT

CEILING MT. EXIT LIGHT W/BATTERY PACK

DUAL HEAD EMERGENCY LIGHT @ 84"A.F.F.

SINGLE POLE SWITCH @ 48"A.F.F.

SENSOR SWITCH @ 48" A.F.F.

110v DUPLEX RECEPTACLE @ 15"A.F.F.

110v GFI DUPLEX RECEPT. @ 15"A.F.F.

24X24 CEILING MT. ADJ. SUPPLY AIR DIFFUSER

CEILING MT. 24X24 RETURN AIR GRILLE

CEILING MT. EXHAUST FAN

PROGRAMMABLE THERMOSTAT @ 54"A.F.F.

PLAN REVISIONS

MARK	
1	
2	
3	
4	
5	
6	

BuyBoard™
www.buyboard.com
On-Line Purchasing for Schools

PROJECT: PORTABLE CLASSROOM WING
TEN CLASSROOMS with RESTROOMS
PURCHASE or LEASE/RENTAL

LOCATION:

PROJECT NUMBER:

DATE: 7-30-03

DRAWN BY: DH

SHEET NO.

A1